




JACKSON T. STEPHENS CUP

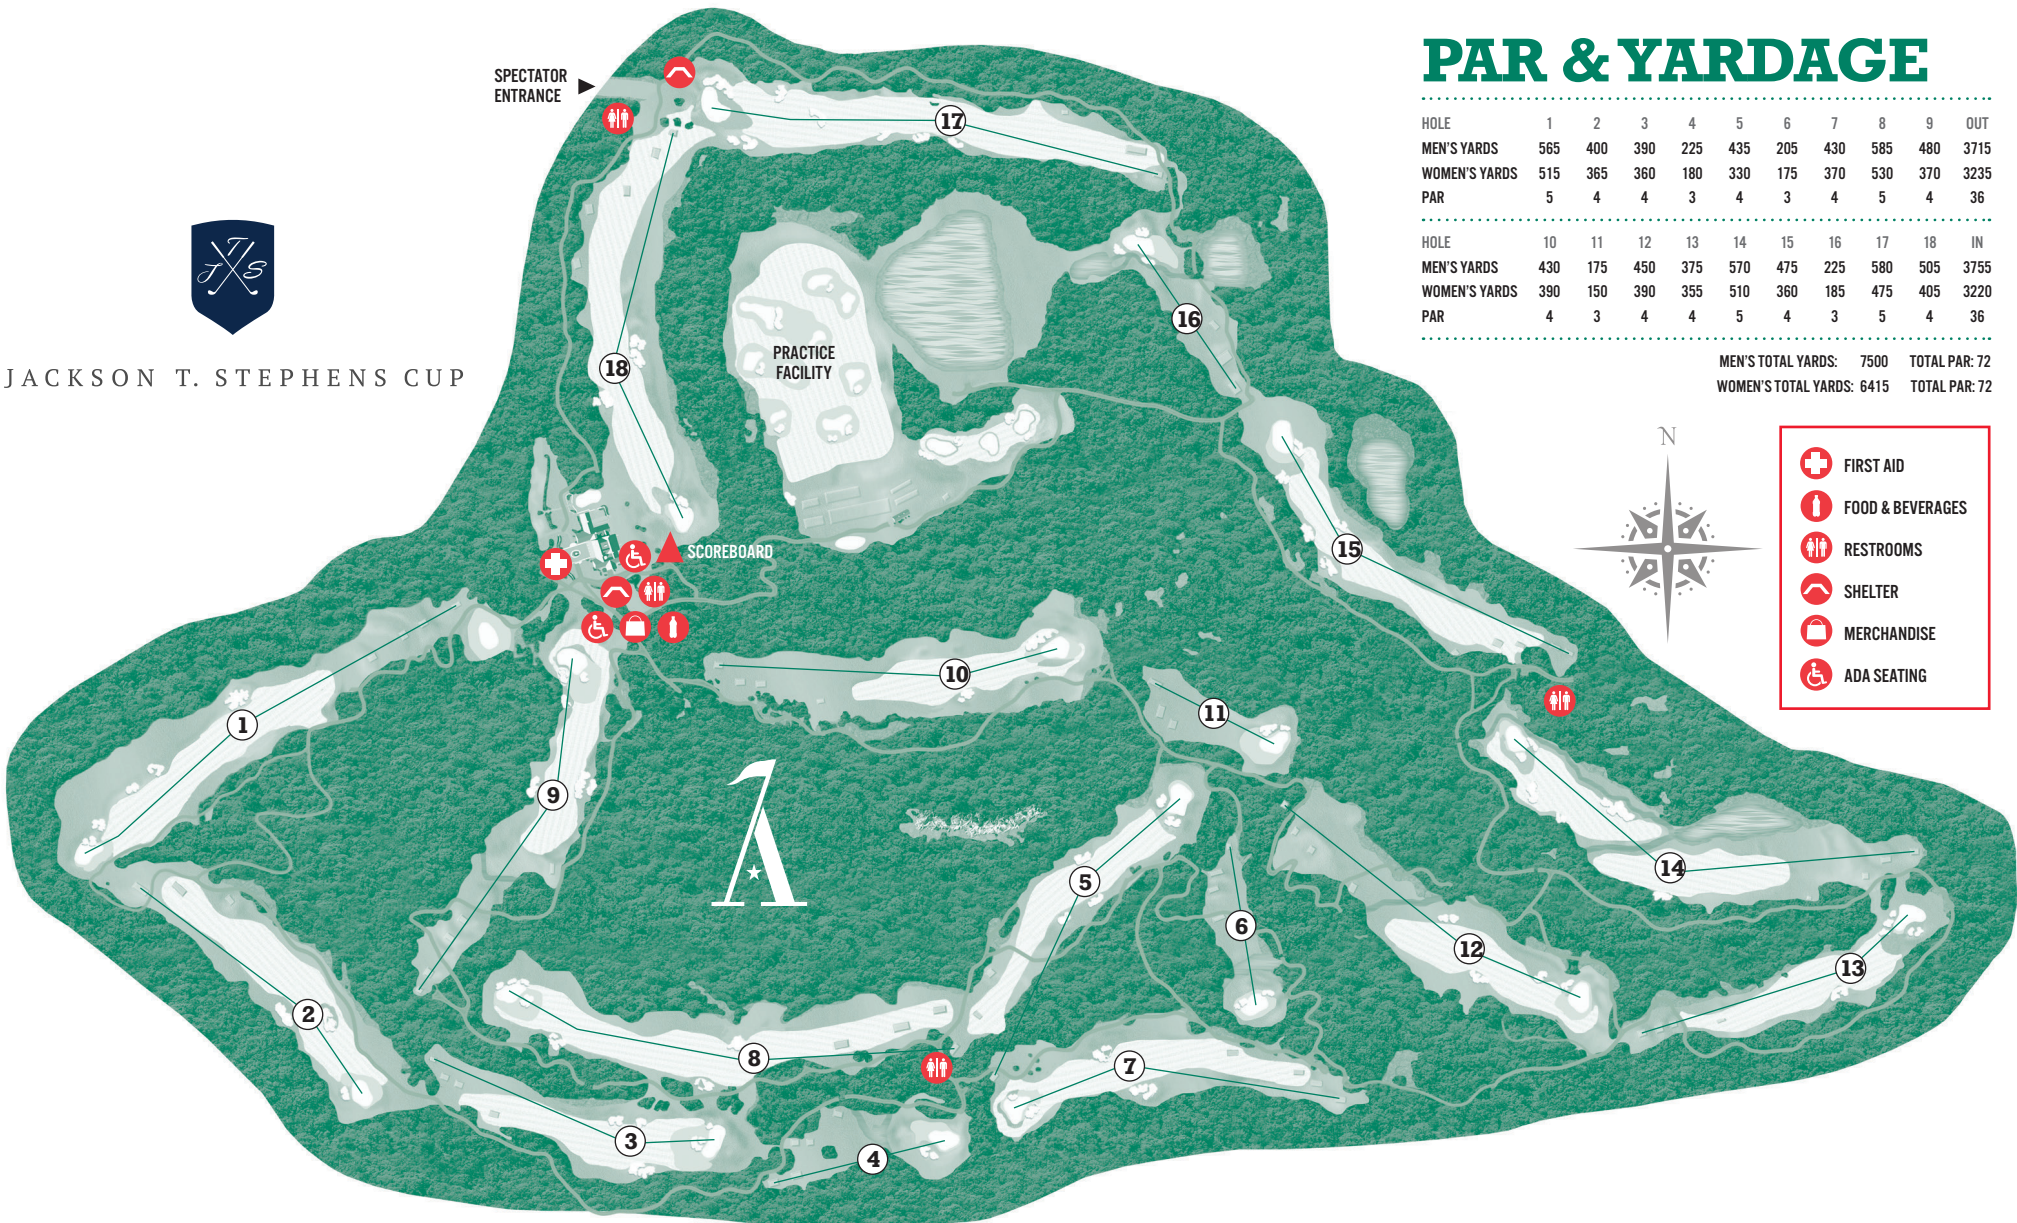

PAR & YARDAGE

HOLE	1	2	3	4	5	6	7	8	9	OUT
MEN'S YARDS	565	400	390	225	435	205	430	585	480	3715
WOMEN'S YARDS	515	365	360	180	330	175	370	530	370	3235
PAR	5	4	4	3	4	3	4	5	4	36

HOLE	10	11	12	13	14	15	16	17	18	IN
MEN'S YARDS	430	175	450	375	570	475	225	580	505	3755
WOMEN'S YARDS	390	150	390	355	510	360	185	475	405	3220
PAR	4	3	4	4	5	4	3	5	4	36

MEN'S TOTAL YARDS: 7500 TOTAL PAR: 72
WOMEN'S TOTAL YARDS: 6415 TOTAL PAR: 72

- FIRST AID
- FOOD & BEVERAGES
- RESTROOMS
- SHELTER
- MERCHANDISE
- ADA SEATING